


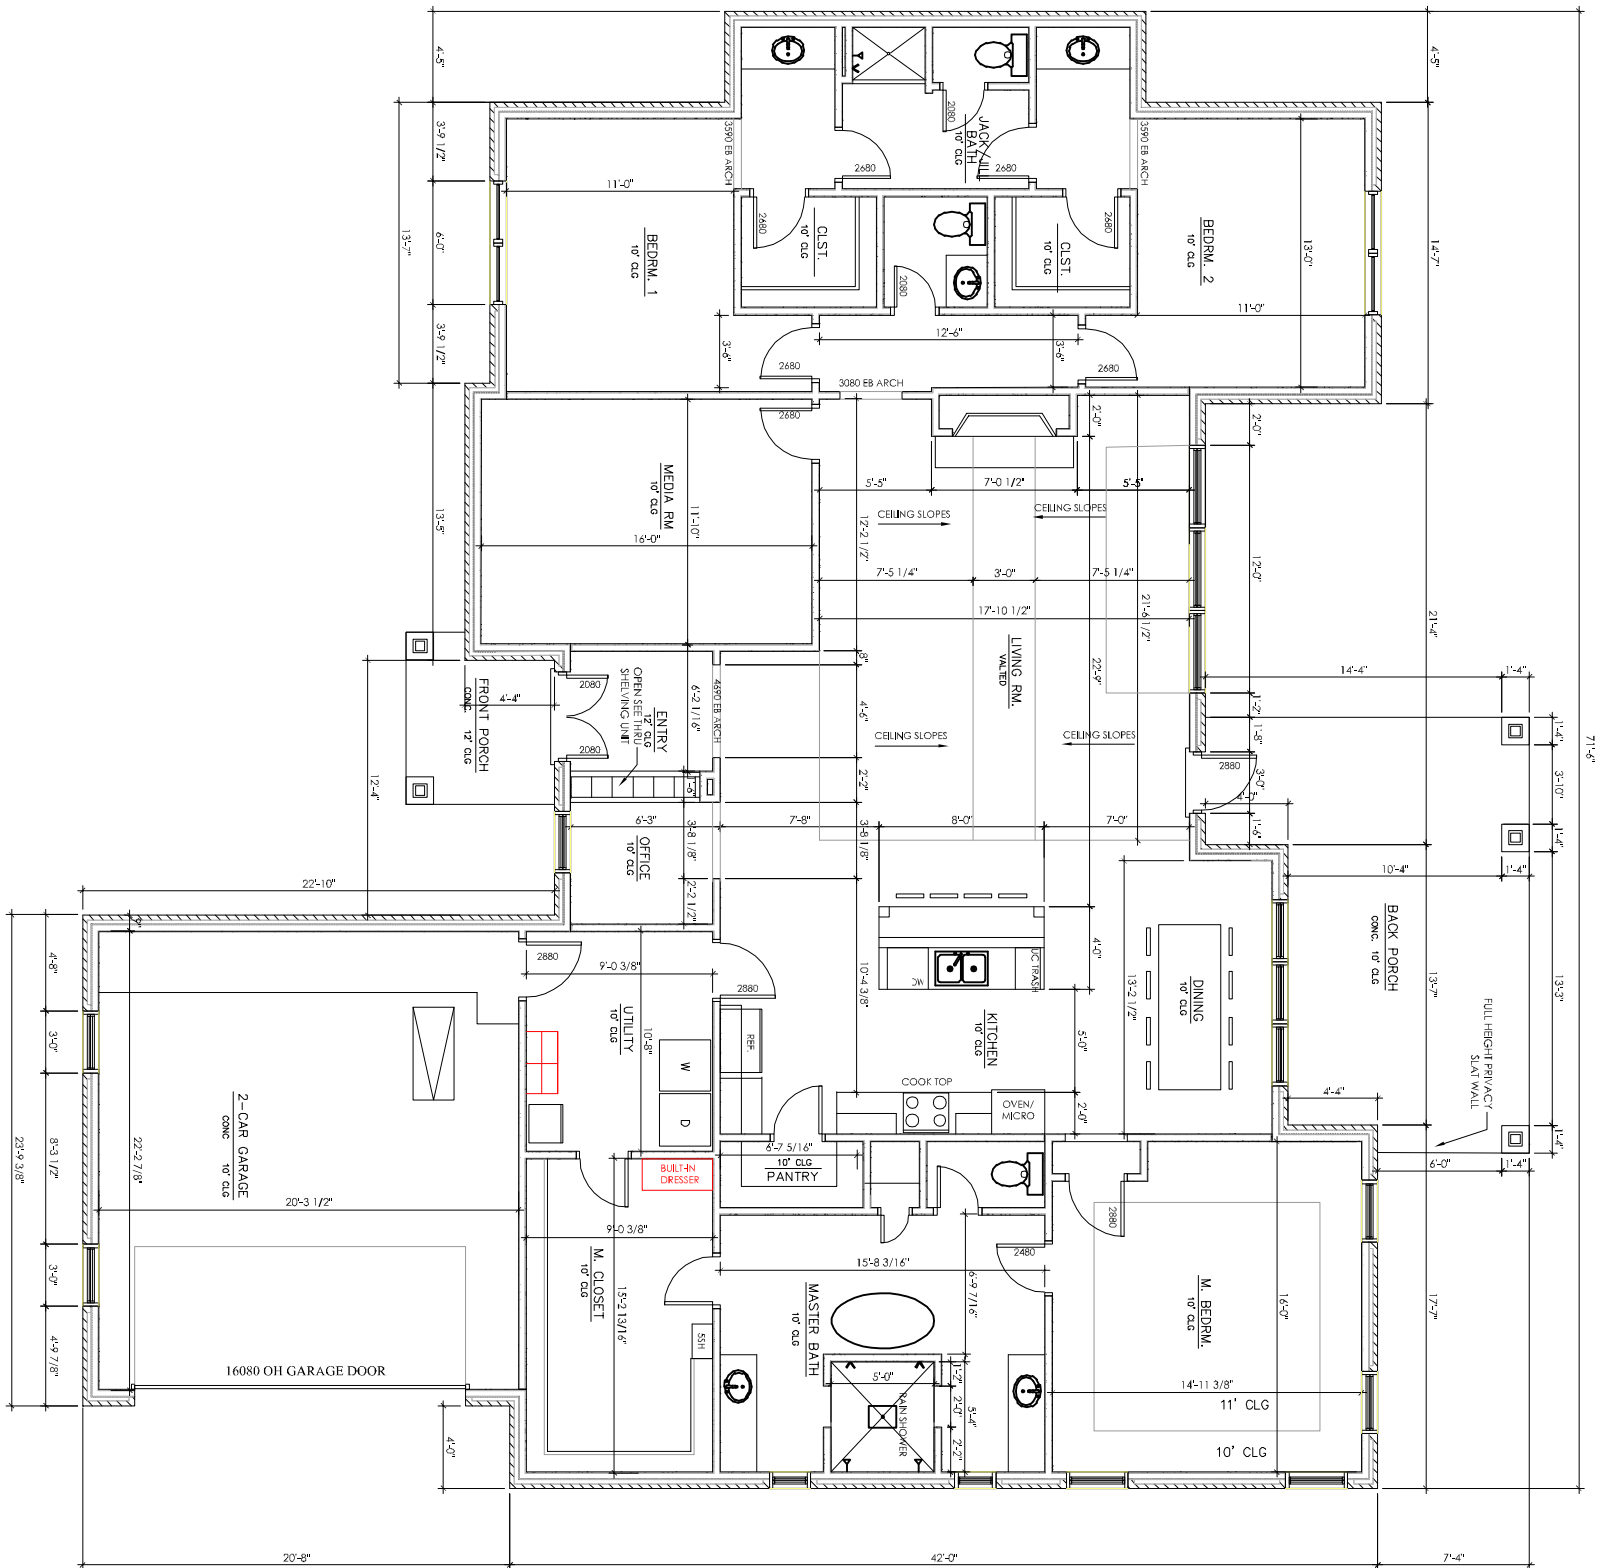

SQUARE FOOTAGES	
Total Living Area	2678 SQ. FT.
Garage	500 SQ. FT.
Porch & Patio	54/265 SQ. FT.
TOTAL SLAB	3521 SQ. FT.

FLOOR PLAN

SCALE: 1/4" = 1'-0"

REVISIONS:

Apex of Texas assumes no liability for any structure built from these plans. Before construction, the purchaser, builder, or contractor must verify all dimensions, verify compliance with all building codes, and incorporate site conditions. Only a qualified designer, architect, or structural engineer should be permitted to alter these plans, with written release of Apex of Texas Homes.



BYRON AND REBECCA KENNEDY
1501 CR 914A
LOT 5



PROJECT NUMBER:
KENNEDY

ISSUE DATE:
03-19-2020

DRAWN BY:
M.J.

SHEET NUMBER:

A-1

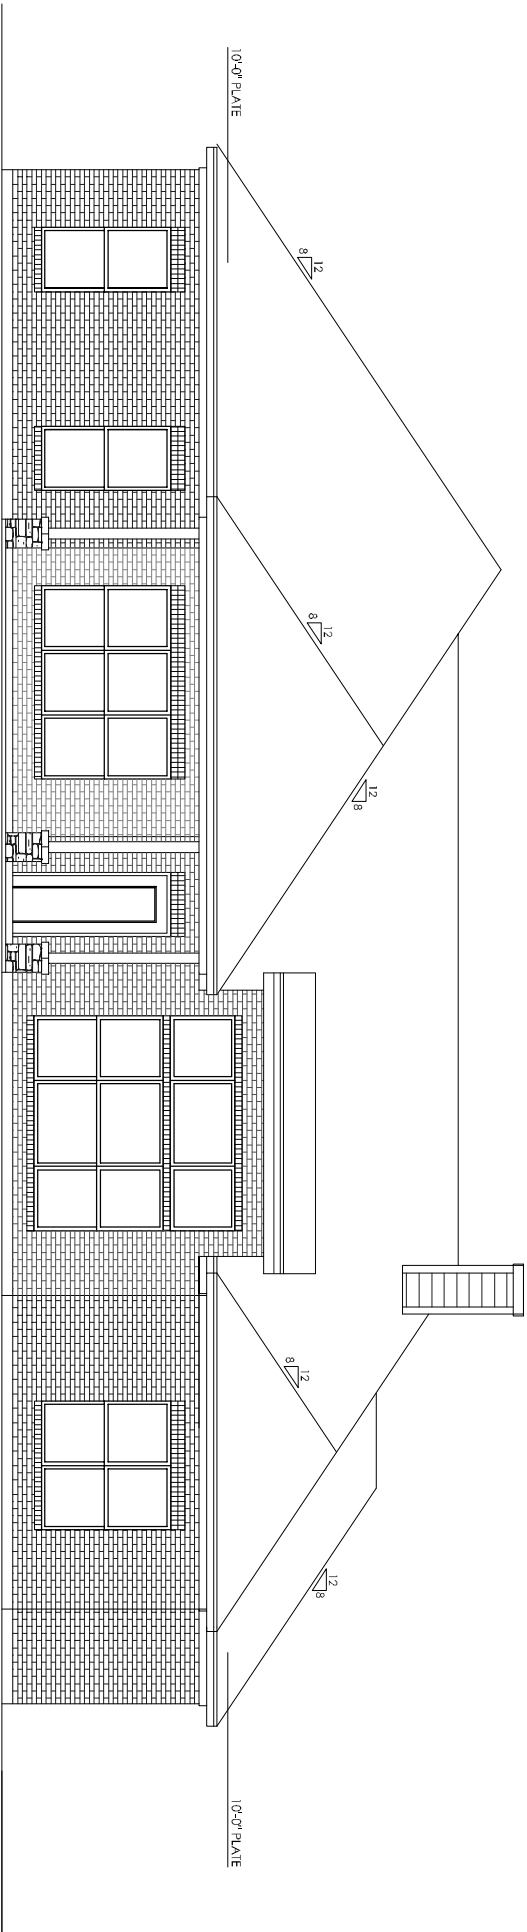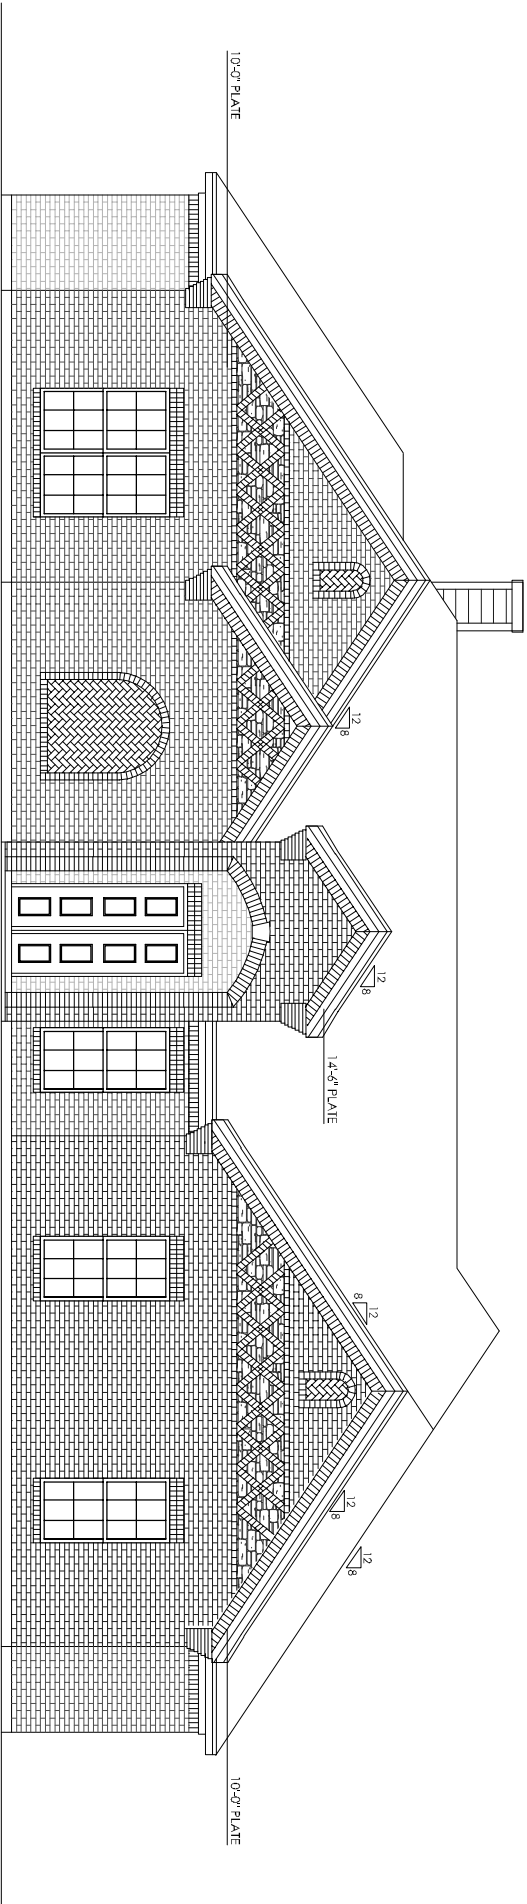

REVISIONS:



Apex of Texas assumes no liability for any structure built from these plans. Before construction, the purchaser, builder, or contractor must verify all dimensions, verify compliance with all building codes, and incorporate site conditions. Only a qualified designer, architect, or structural engineer should be permitted to alter these plans, with written release of Apex of Texas Homes.



BYRON AND REBECCA KENNEDY
1501 CR 914A
LOT 5

PROJECT NUMBER:
KENNEDY
ISSUE DATE:
03-19-2020
DRAWN BY:
M.J.
SHEET NUMBER:

A-3

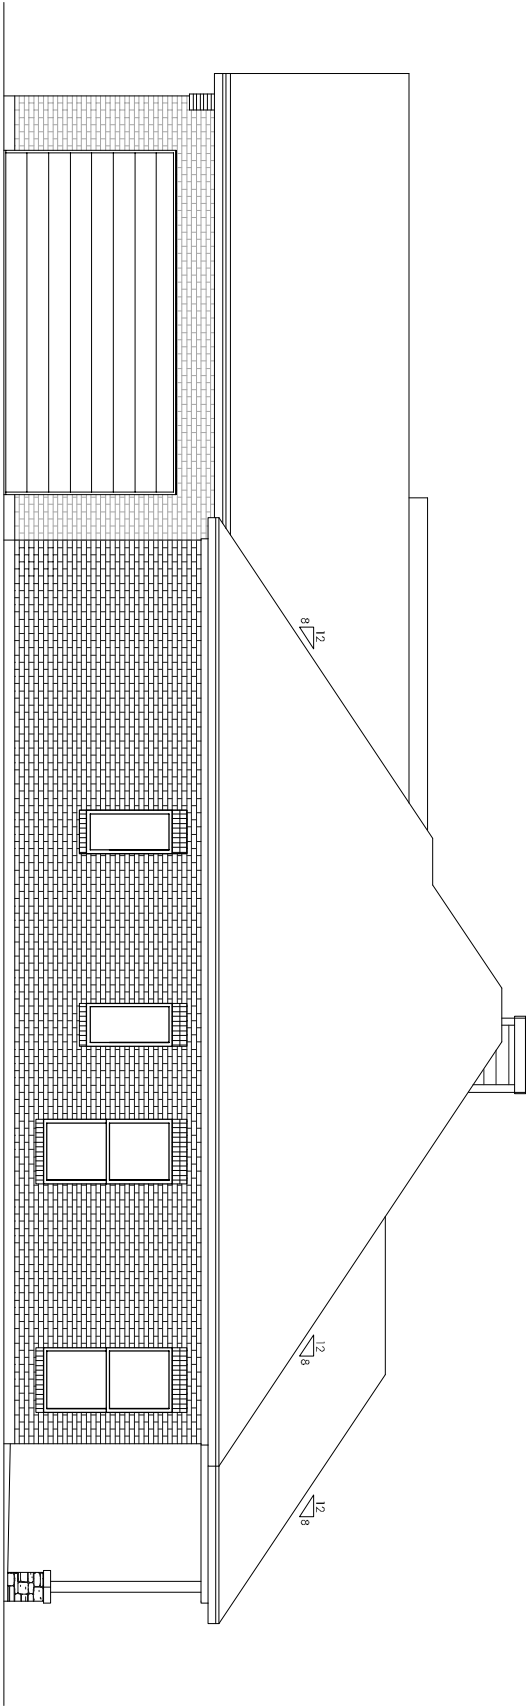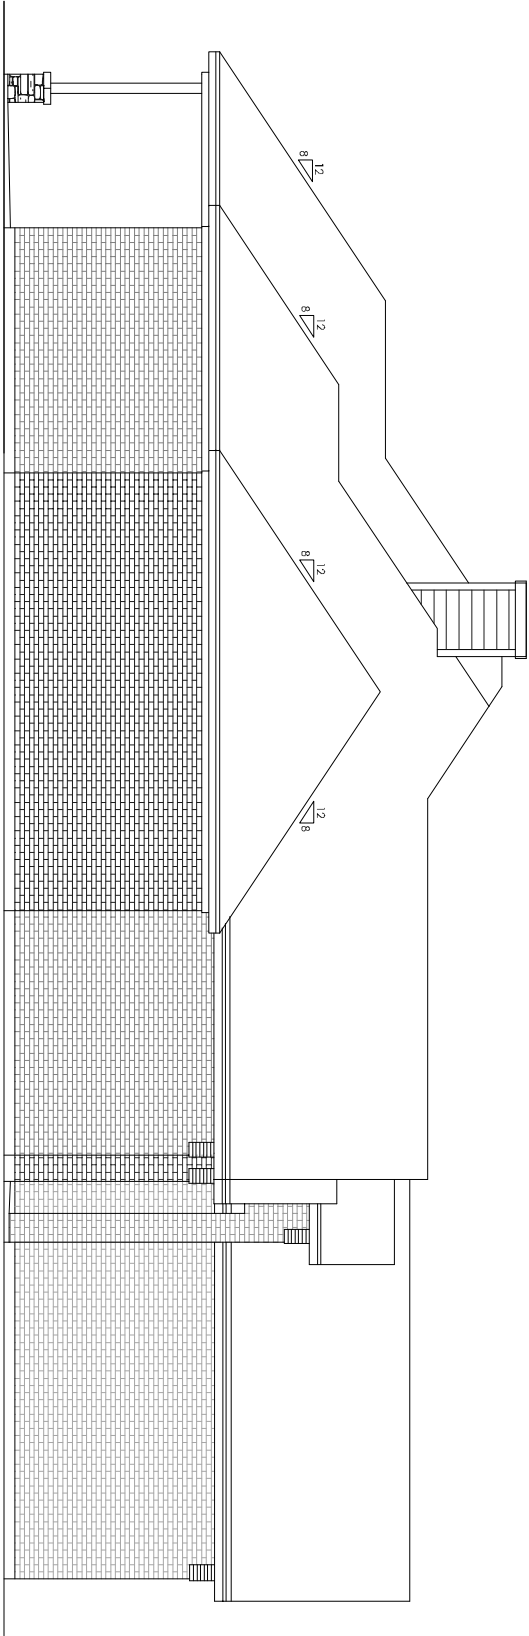

REVISIONS:

Apex of Texas assumes no liability for any structure built from these plans. Before construction, the purchaser, builder, or contractor must verify all dimensions, verify compliance with all building codes, and incorporate site conditions. Only a qualified designer, architect, or structural engineer should be permitted to alter these plans, with written release of Apex of Texas Homes.



BYRON AND REBECCA KENNEDY
1501 CR 914A
LOT 5

PROJECT NUMBER:
KENNEDY

ISSUE DATE:
03-19-2020

DRAWN BY:
M.J.

SHEET NUMBER:

A-4